
STATE OF HAWAII
INFILTRATOR WATER TECHNOLOGIES
TYPICAL CROSS SECTION
HIGH CAPACITY H-20 CHAMBER SYSTEM

NOT TO SCALE

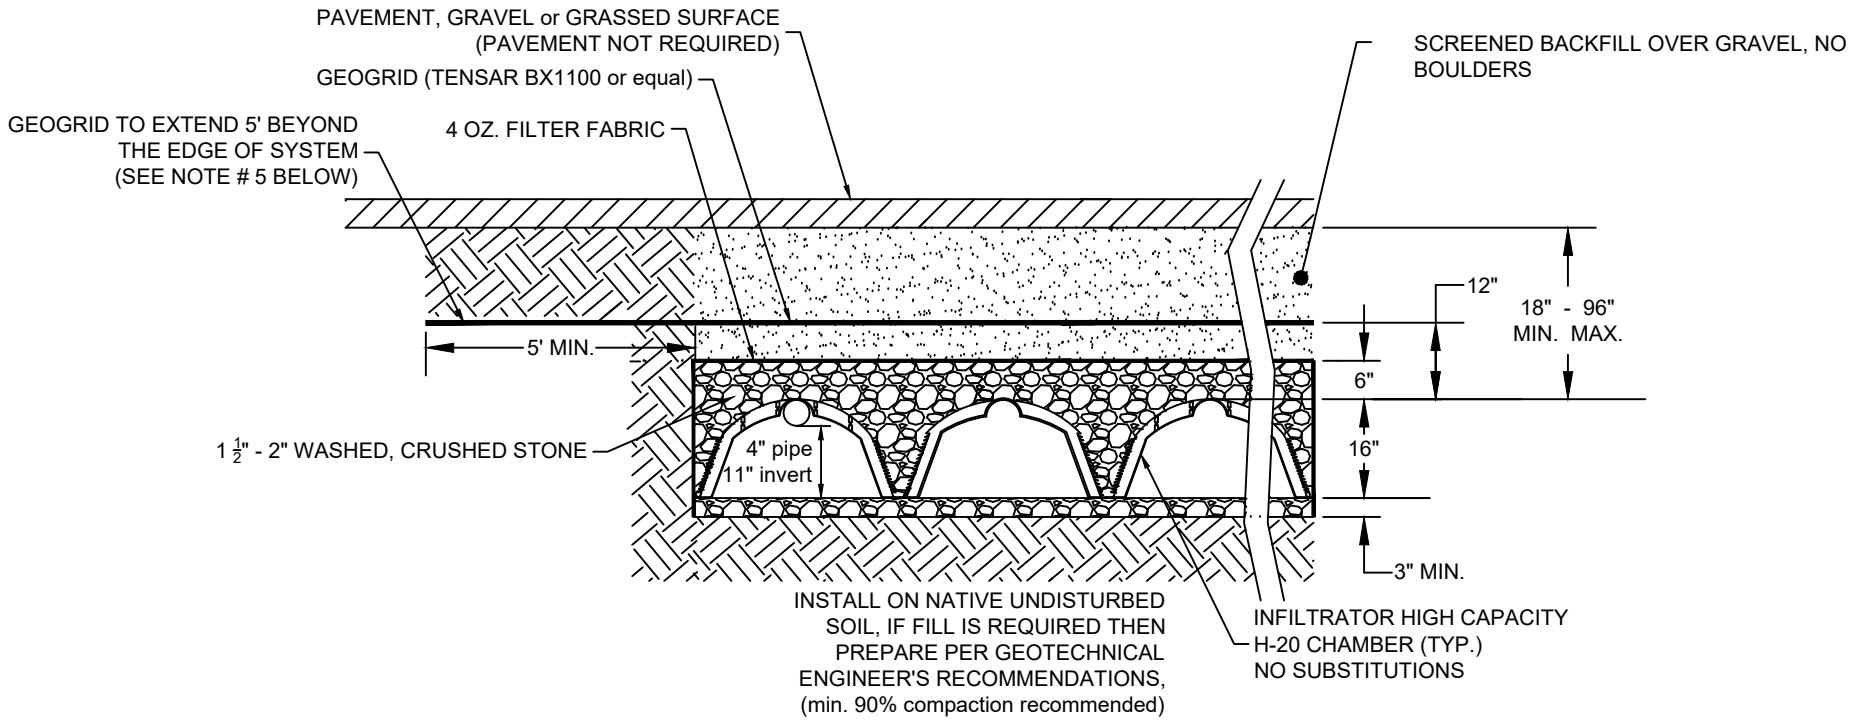

NOTES:

1. HAWAII DOH REQUIRES CHAMBERS TO BE INSTALLED EDGE-TO-EDGE AND FOR THE CHAMBERS TO ABUT THE SIDEWALL EXCAVATION.
2. FOR GRAVITY APPLICATIONS NO PIPING IS REQUIRED IN THE CHAMBER.
3. CHAMBERS CAN BE PRESSURE DOSED.
4. SEE PLAN FOR CHAMBER BED DIMENSIONS.
5. THE 5FT GEOGRID EXTENSION MAY BE REMOVED IF THE MINIMUM COVER EXCEEDS 3 FT.

INFILTRATOR
water technologies

INFILTRATOR WATER TECHNOLOGIES
4 Business Park Rd. Old Saybrook, CT 06475
(800) 221-4436

STATE OF HAWAII
HIGH CAPACITY H-20 CHAMBER
TYPICAL CROSS SECTION

Drawn by: EA		Date: 05/20/2025
Scale: NOT TO SCALE	Checked by: DFH	Sheet: 1 OF 1

Q:\Technical Resources New\01--STATES\HAWAII\HI H-20 CHAMBER\Hawaii H20 Typ Section - Vers 2.dwg