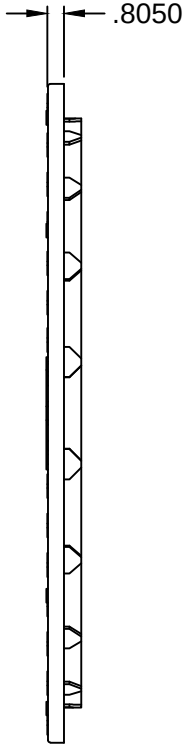

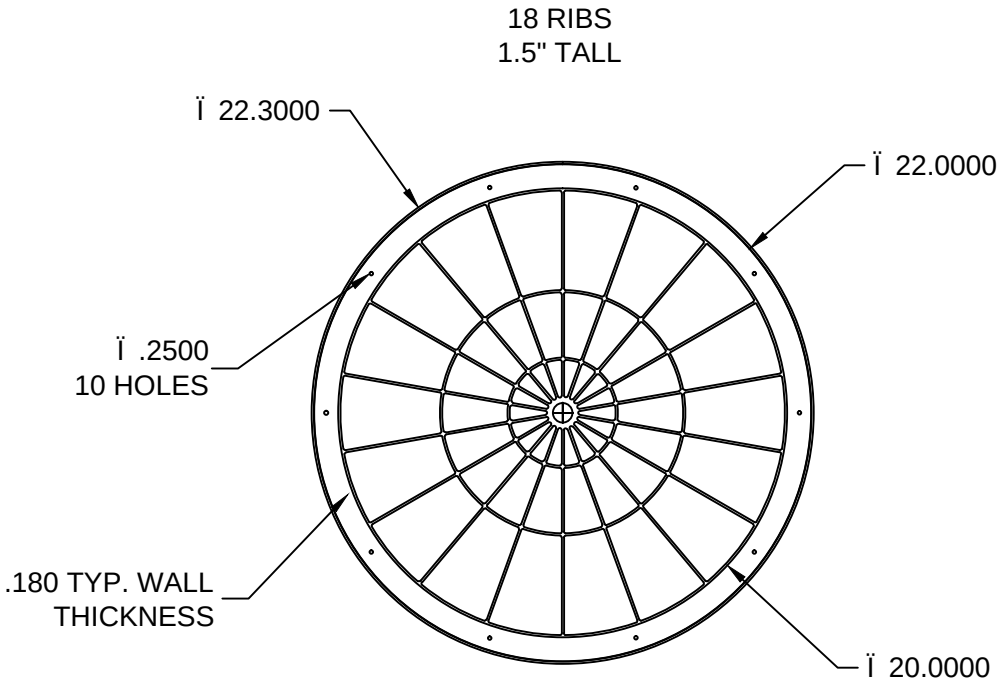

EZset by INFILTRATOR

INFILTRATOR WATER TECHNOLOGIES
6 Business Park Rd. Old Saybrook, CT 06475
(800) 221-4436

EZ-SET 20 INCH LID

Drawn by: RWD	DWG NO. 1	Date: 12-16-09
SCALE NOT TO SCALE	Checked by: DFH	SHEET 1 of 1

Q:Tech Resources New/ISI Products/Tanks/EZ-Set/20_inch lid